REV.	DESCRIPTION	DRAWN	CHECKED	APPROVED
A	NEW RELEASE	YCH 04/20/07		LJC 04/20/07
B	整理图面	YCH 05/14/07		LJC 05/14/07
C	整理图面	YCH 10/17/07		LJC 05/14/07
D	ADD P/N CODE	YCH 12/02/13		

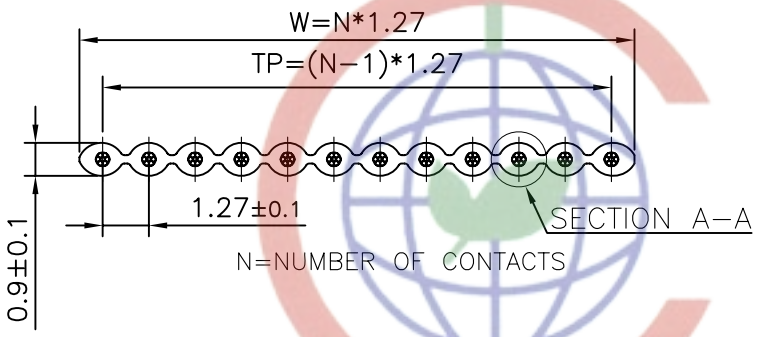

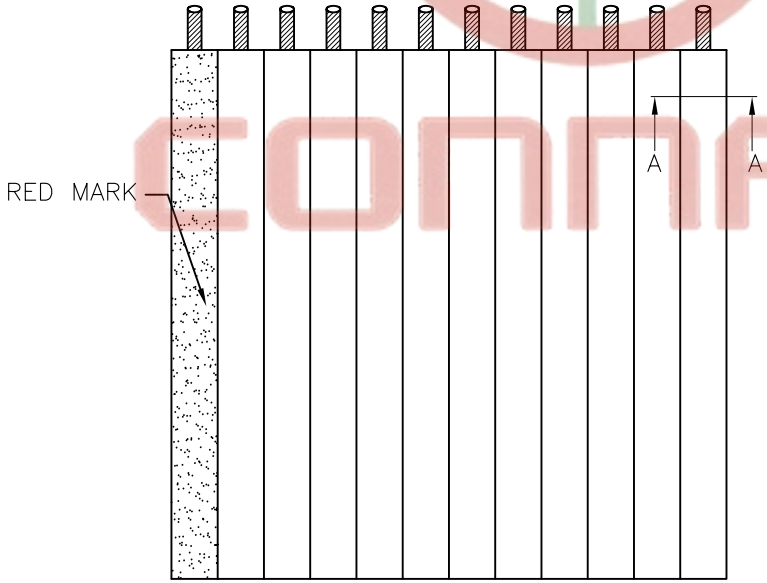

Notes:

1. Insulation material: PVC
   Color: Gray
2. Specifications:
   . Rating: 300V
   . Conductor Size: 28AWG or 30AWG.
   . Insulation resistance: 100MΩ/km min.
3. Applications:
   . Internal wiring of computers,electronic exchanges,measurement control devices, business machines,communication devices, and other electronic equipment.
4. Product Number Code
   DS1057 − X X X X X − X
   - Packing Type Ⓑ
     30.5: 30.5m/reel
     61.0: 60.1m/reel
     76.5: 76.5m/reel
     150: 150m/reel
   - Edge mark
     R:Red mark
     F:Flower mark
   - Wire diameter
     1: ø0.100 (30AWG)
     2: ø0.127 (28AWG)
   - Wire AWG
     28: 28AWG
     30: 30AWG
   - Cable color
     A: Gray
   - No.Of positions
     06: 6pin
     64: 64pin

Number	Dimensions			Max. conductor resistance DC 20°C Ω/m
	TP(mm)	W(mm)	Tolerance	
10	11.43	12.70	±0.30	
14	16.51	17.78	±0.30	
16	19.05	20.32	±0.30	
20	24.13	25.40	±0.30	
24	29.21	30.48	±0.30	ø0.100<0.397
26	31.75	33.02	±0.30	
30	36.83	38.10	±0.30	ø01.27<0.237
34	41.91	43.18	±0.40	
40	49.53	50.80	±0.40	
50	62.23	63.50	±0.40	
60	74.93	76.20	±0.40	
64	80.01	81.28	±0.40	

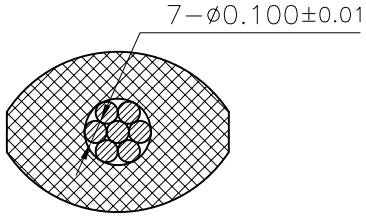

SECTION A−A (4:1)

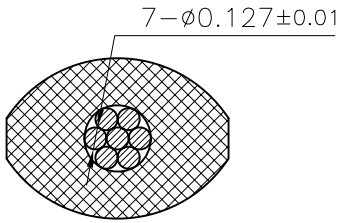

SECTION A−A (4:1)

GENERAL TOLERANCE		ANGLE TOLERANCE	
X.	±0.60	X.	±5°
.X	±0.38	.X	±3°
.XX	±0.25	.XX	±2°

DRAWING TYPE	CUSTOMER		
SCALE	1:1	SHEET	1 OF 1
DRAWING NO.	C−DS1057−XXXXX−X−D		

PROJECTION		TITLE	UL 2651 1.27mm FLAT CABLE
UNITS	mm		
SHEET SIZE	A4	SERIES	DS1057

晨翔电子有限公司
CONNFLY® CONNFLY ELECTRONIC CO., LTD

CONNFLY®
Tel:86-574-63508787
Fax:86-574-63510817
E-mail:sale@connfly.com
http://www.connfly.com
Add:East Industry Zone KuangYan Town Yuyao Ningbo China
P.C:315333